EXHIBIT A

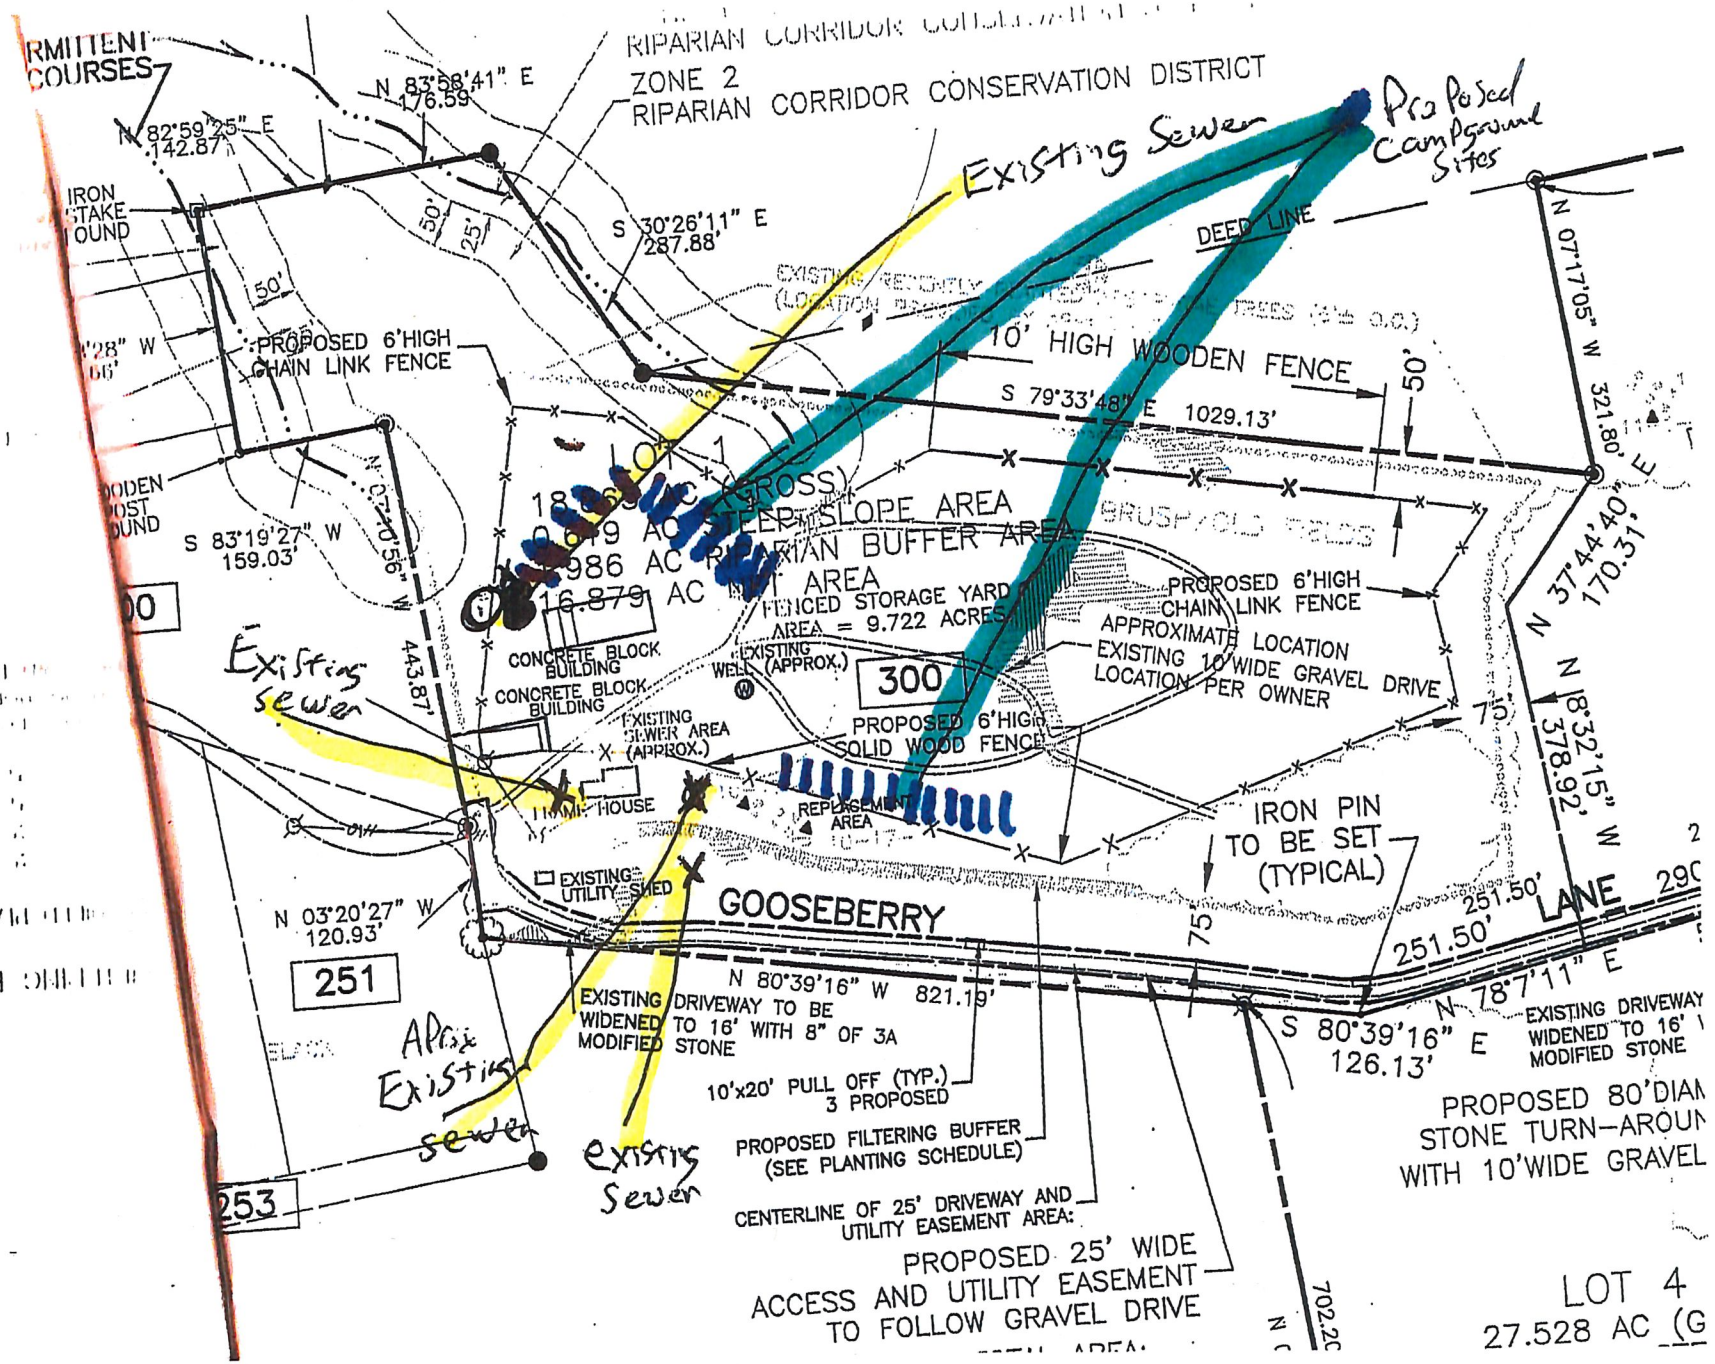
RMITTENT COURSES
RIPARIAN CORRIDOR CONSERVATION DISTRICT
ZONE 2
RIPARIAN CORRIDOR CONSERVATION DISTRICT
N 83°58'41" E
176.59'
N 82°59'25" E
142.87'
IRON STAKE FOUND
50'
25'
S 30°26'11" E
287.88'
Existing Sewer
Proposed Campground Sites
DEED LINE
50'
PROPOSED 6'HIGH CHAIN LINK FENCE
10' HIGH WOODEN FENCE
S 79°33'48" E 1029.13'
50'
N 07°17'05" W 321.80'
N 37°44'40" E 170.31'
S 83°19'27" W
159.03'
N 07°20'56" W
443.87'
LOT 1
18.208 AC (GROSS)
0.879 AC STEEP SLOPE AREA
0.986 AC RIPARIAN BUFFER AREA
16.879 AC NET AREA
FENCED STORAGE YARD AREA = 9.722 ACRES
CONCRETE BLOCK BUILDING
CONCRETE BLOCK BUILDING
EXISTING WELL (APPROX.)
300
PROPOSED 6'HIGH CHAIN LINK FENCE
APPROXIMATE LOCATION EXISTING 10' WIDE GRAVEL DRIVE LOCATION PER OWNER
Existing sewer
EXISTING SEWER AREA (APPROX.)
PROPOSED 6'HIGH SOLID WOOD FENCE
N 18°32'15" W 378.92'
75'
HOUSE
REPLACEMENT AREA
IRON PIN TO BE SET (TYPICAL)
EXISTING UTILITY SHED
GOOSEBERRY LANE
251.50'
251.50'
N 03°20'27" W
120.93'
251
N 80°39'16" W 821.19'
N 78°7'11" E
S 80°39'16" E
126.13'
EXISTING DRIVEWAY WIDENED TO 16' MODIFIED STONE
EXISTING DRIVEWAY TO BE WIDENED TO 16' WITH 8" OF 3A MODIFIED STONE
Apx Existing sewer
existing Sewer
10'x20' PULL OFF (TYP.) 3 PROPOSED
PROPOSED FILTERING BUFFER (SEE PLANTING SCHEDULE)
CENTERLINE OF 25' DRIVEWAY AND UTILITY EASEMENT AREA:
PROPOSED 25' WIDE ACCESS AND UTILITY EASEMENT TO FOLLOW GRAVEL DRIVE
253
PROPOSED 80'DIAM STONE TURN-AROUN WITH 10'WIDE GRAVEL
LOT 4
27.528 AC (G